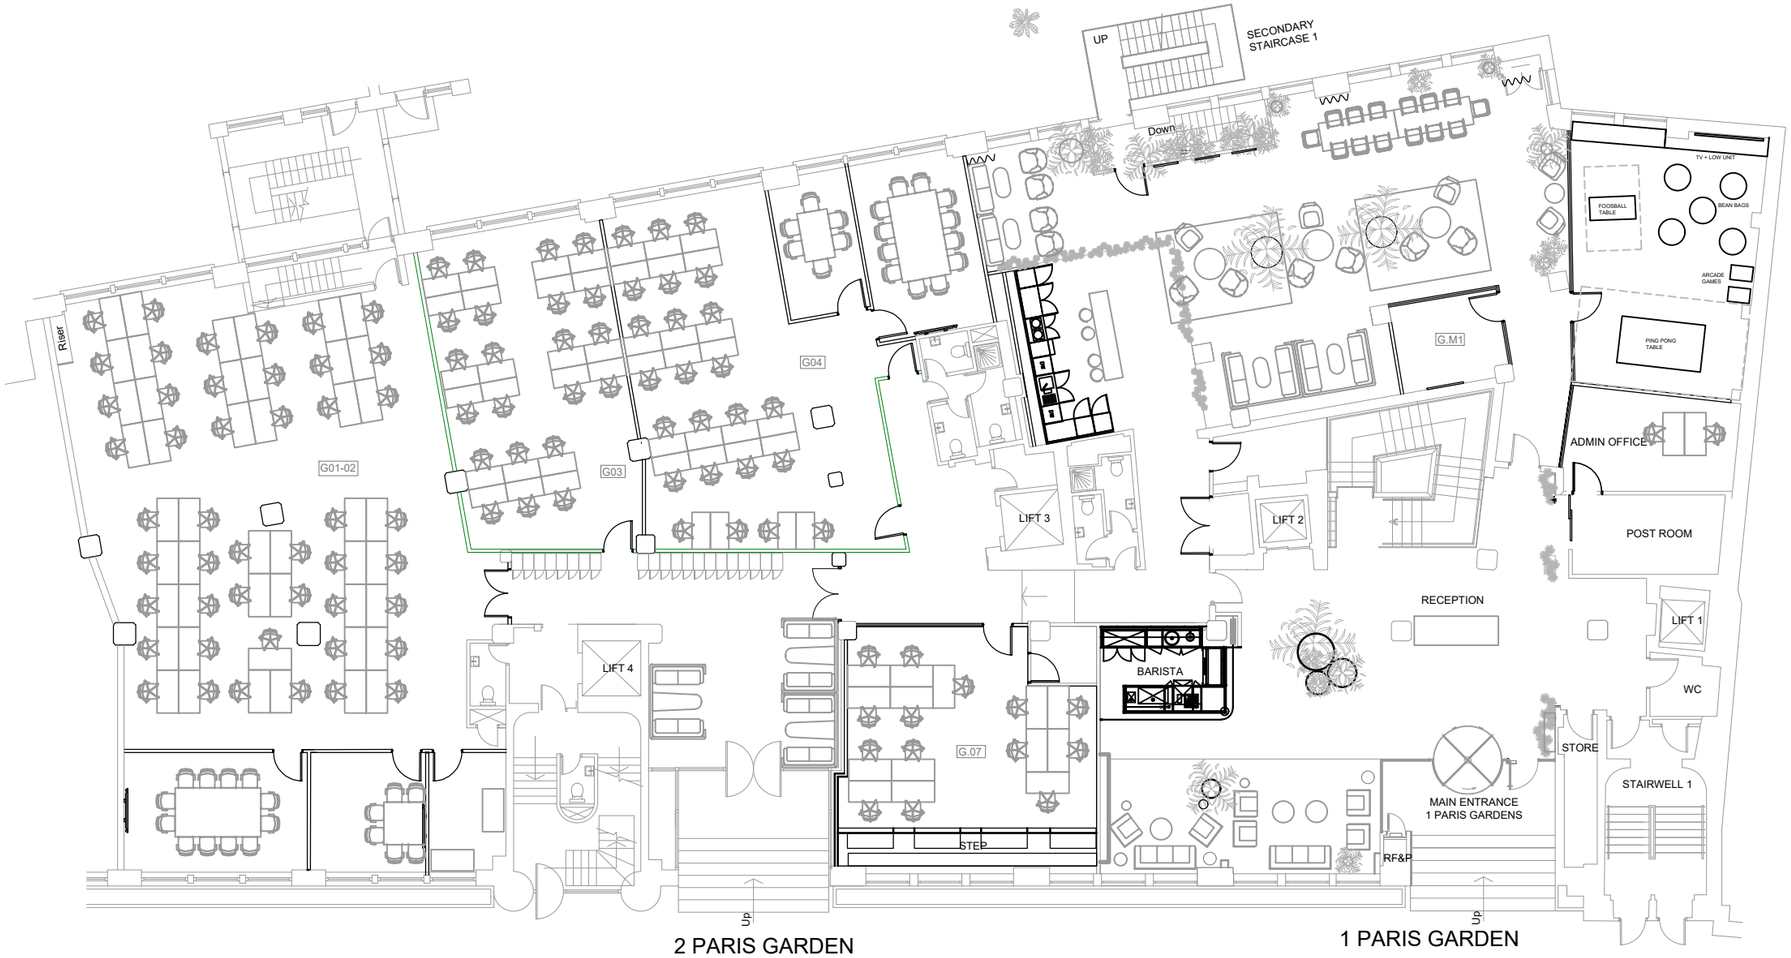


LEGEND

- DEMOLITIONS
- FURNITURE NOT INCLUDED
- NEW GLASS PARTITIONS
- NEW SOLID PARTITIONS

NOTES

This is a suggested layout.

All dimensions to be checked on site.

Any drawing errors should be brought to the attention of Halkin using the contact information shown below.

This document should not be relied on or used in circumstances other than those for which it was originally prepared and for which Halkin was commissioned. Halkin accepts no responsibility for this document to any other party other than the person by whom it was commissioned.

ROOM	DESKS	AREA ft²	AREA m²
G.01–02 OFFICE	47	2,461	229
G.03 OFFICE	22	674	63
G.04 OFFICE	24	1,283	119
G.07 OFFICE	14	645	60
GAMES ROOM	12	543	50
ADMIN OFFICE	2	189	18
MANAGEMENT SUITE	5	293	27
OFFICE GROUND FLOOR TOTAL	126	6,087	565
G.M1 MEETING ROOM	0	107	10
MEETING ROOM GROUND FLOOR TOTAL	0	107	10

DESK 140 x 70 cm

DESK 120 x 60 cm

1 FLOOR PLAN
GROUND FLOOR

HALKIN
10 LOWER THAMES STREET
LONDON EC3R 6EN
TELEPHONE: +44 203 981 1888
EMAIL: INFO@HALKIN.COM

REVISIONS		
27/11/2023	Rev. 00	
05/06/2024	Rev. 01	

BUILDING	PARIS GARDEN 1	LONDON	DRAWING REF. NUMBER: PG1.200
SCALE	1:200		REVISION: 01
DATE	05/06/2024		
NAME	GROUND FLOOR PLAN_PROPOSED		